

From

P. Ilangovan, BE., MTP.,
AITP., MIE.,
Member - Secretary,
Cuddalore Local Planning
Authority,
3C School Street,
VanniarPalayam,
Cuddalore - 607 001.

To

The Managing Trustee,
Sri Krishnaswamy Reddiar
Educational Trust,
112 Sekar Nagar,
Nellikuppam Road,
Cuddalore - 607 001.

Roc. No.163/2001/CLPA, dt. 27.3.2001.

Sir,

Sub: Cuddalore Local Planning Authority - Planning
Permission - Cuddalore Panchayat Union - Maruthadu
Panchayat - Senji KumaraPuram Village - S.No. 9(P),
10,13,14(P) Krishnaswamy College of Engineering and
Technology - Plan Approval - regarding.

- Ref: 1. Letter from Managing Trustee, Sri Krishnaswamy
Reddiar Educational Trust, Cuddalore dt. 9.3.2001.
2. Letter from President, Maruthadu Panchayat dt.
14.3.2001.
3. Letter from Member - Secretary, Cuddalore Local
Planning Authority, Lr. No. 163/2001/CLPA dt.
24.3.2001.

With reference to the letters cited above and as requested
in this letter 3rd cited, applicant has remitted Development Charges
for Rs. 57,717/- in State Bank of India, vide chalan dt. 27.3.2001.

Planning Permission is hereby accorded to the following
proposed and existing construction of buildings in the Krishnaswamy
College of Engineering and Technology situated in S.Nos. 9(p), 10,
13,14(P) in Senji KumaraPuram Village in Cuddalore Panchayat Union.
(Area : 9.703 Hectares)

- | | |
|---------------------------|----------------|
| 1. Site Plan | |
| 1A. A Block | - Ground + II |
| 2. B Block | - Ground + 1 |
| 3. C Block | - Ground + 1 |
| 4. Generator room | - Ground only |
| 5. Vehicle Stand | - Ground + 1 |
| 6. Canteen Building | - Ground + 1 |
| 7. Toilet Block (General) | - Ground + 1 |
| 8. Hostel Block I | - Ground + III |
| 9. Hostel Block II | - Ground + III |
| 10. Mess Block I | - Ground + III |
| 11. Mess Block II | - Ground + III |
| 12. Hostel Toilet Block | - Ground + III |

Planning Permission No. 5/01, 5A/01, 5B/01, 5C/01, 5D/01, 5E/01,
5F/01, 5G/01, 5H/01, 5I/01, 5J/01, dt. 27.3.2001 are allotted for the
above buildings respectively.





P. M. S. - 686
Member - Secretary.
Cuddalore Local Planning Authority

TOPO PLAN SHOWING THE EXISTING KRISHNASAMY COLLEGE OF ENGINEERING & TECHNOLOGY
BUILDING IN SENJIKUMARAPURAM VILLAGE R.S.NO-934,56A, 161,2A,2B,4 & 131,2A1,2A2,2B,
14/3,4 AND THOTTAPATTU VILLAGE R.S.No 7/1 AND 7/2 AT MARUTHADU PANCHAYAT,
CUDDALORE TALUK & DISTRICT.

Name of the Applicant: Dr. K. RAJENDRAN

(SCALE 1:2000)

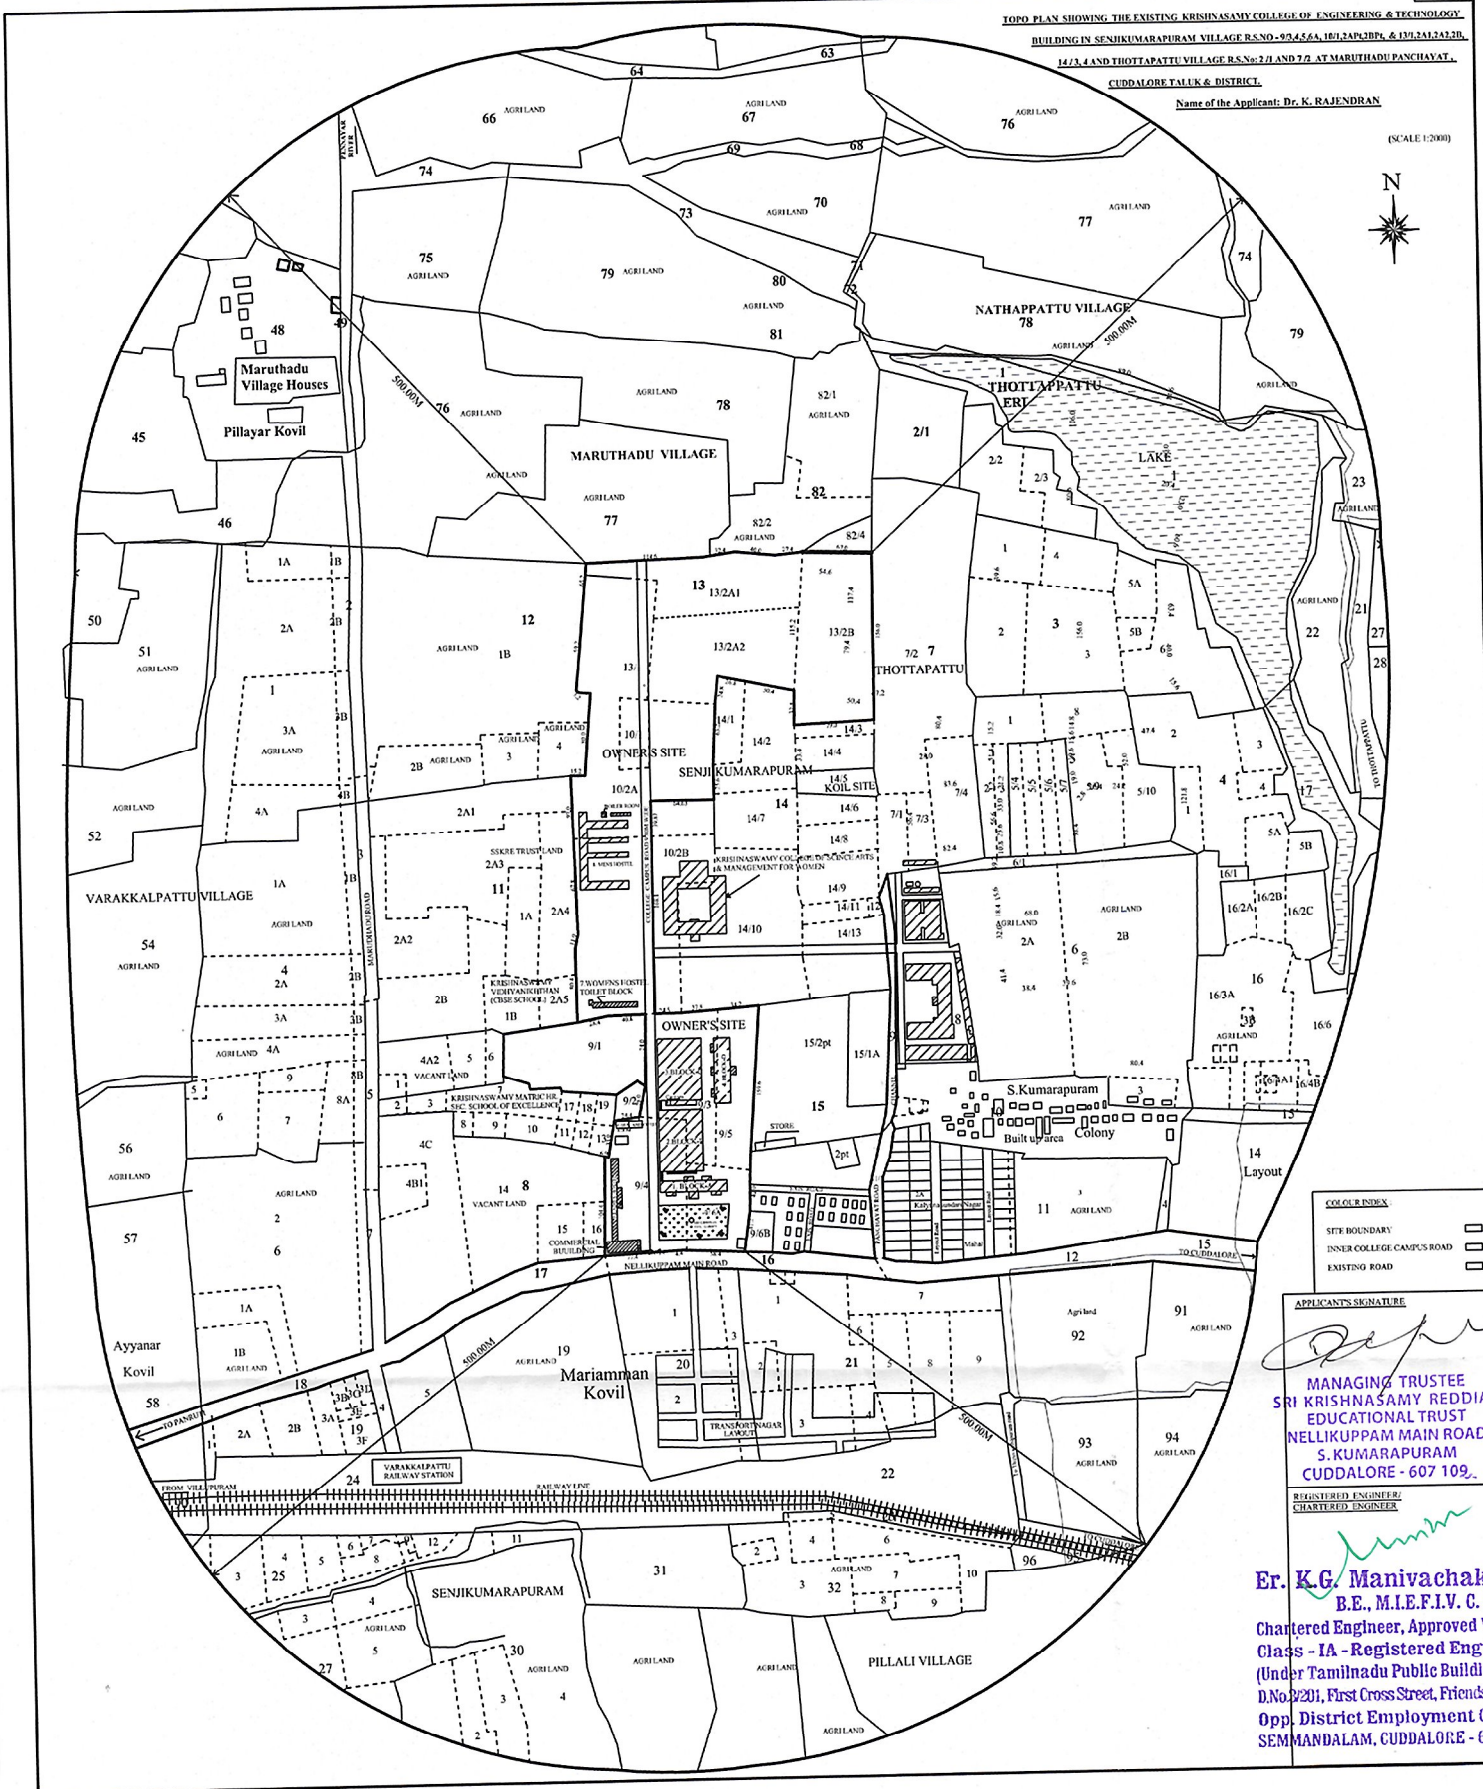

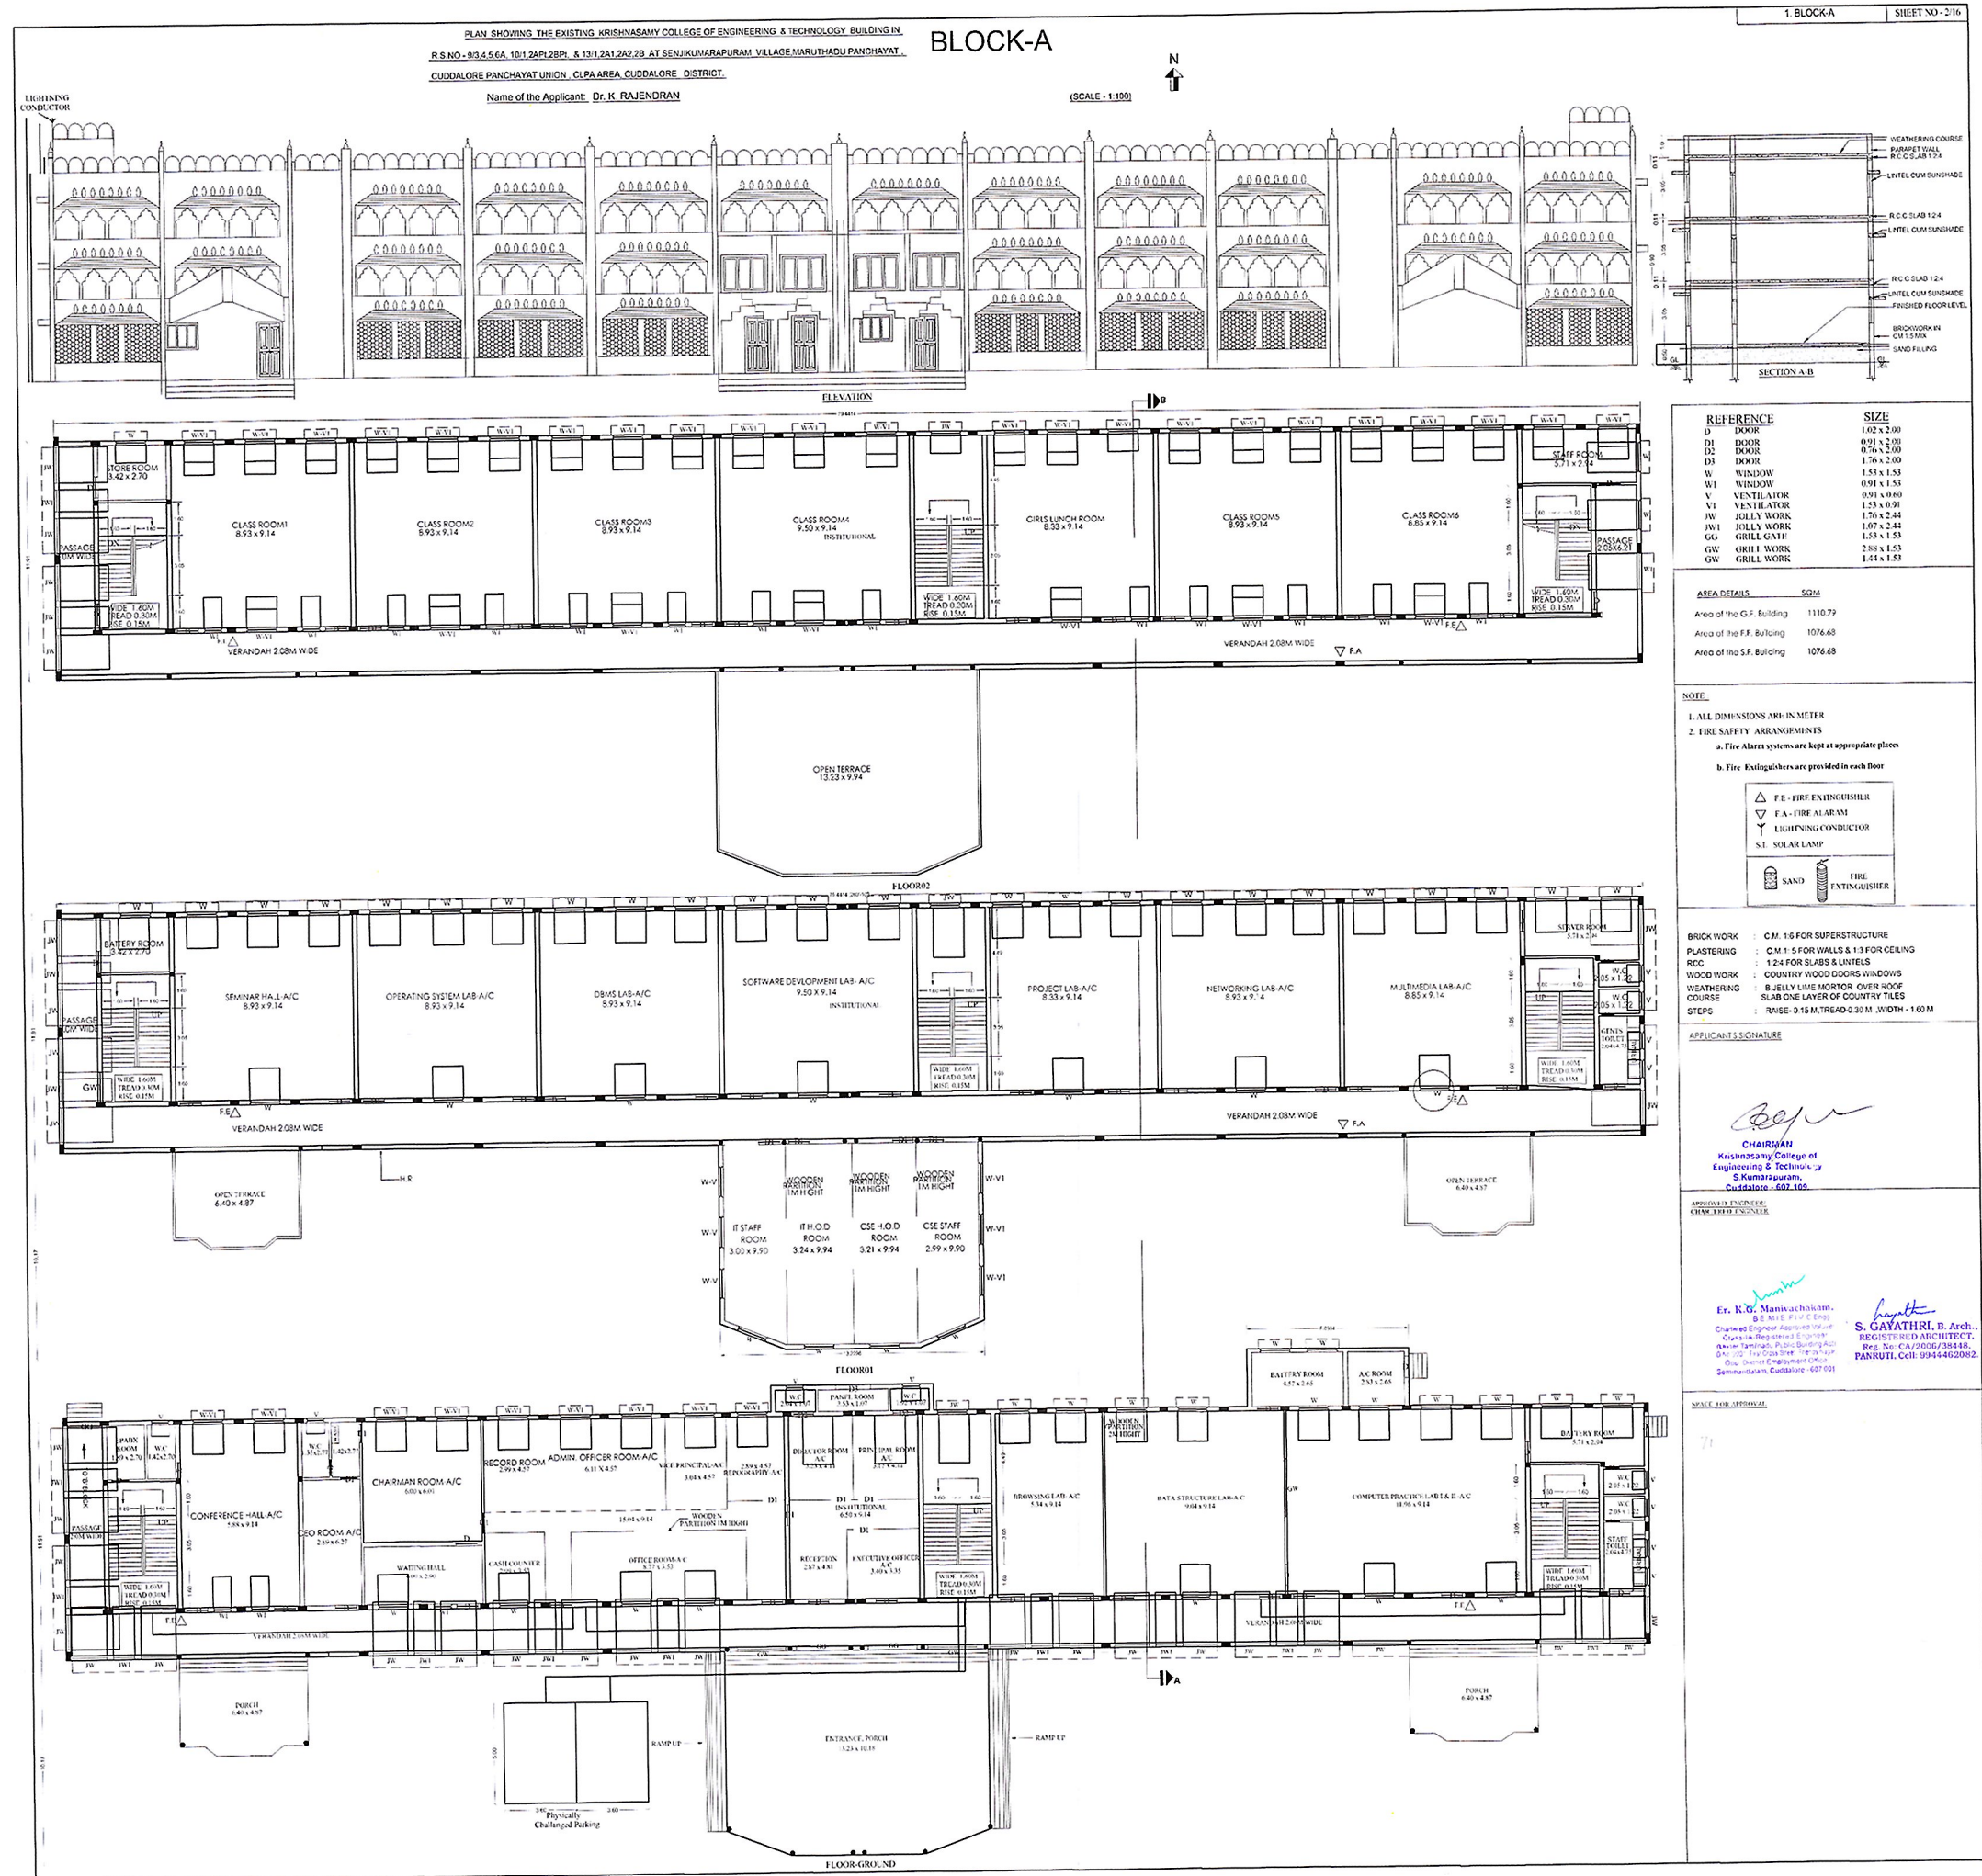

APPLICANT'S SIGNATURE

S. GAYATHRI, B. Arch.,
REGISTERED ARCHITECT,
No. 101/2AP, 2BPL & 137/2A1, 2A2, 2B
AT SENJUMARAPURAM VILLAGE,
MURUTHU PANCHAYAT UNION,
CUPA AREA, CUDALORE DISTRICT.
PANJUTY, Cdt: 9944462082.

APPROVED ENGINEER/
STRUCTURAL ENGINEER

E. K. K. Manivachalam,
B.E. (M.E. CIVIL ENG),
REGISTERED ENGINEER,
No. 101/2AP, 2BPL & 137/2A1, 2A2, 2B
AT SENJUMARAPURAM VILLAGE,
MURUTHU PANCHAYAT UNION,
CUPA AREA, CUDALORE DISTRICT.
PANJUTY, Cdt: 9944462082.




REFERENCE
D DOOR
D1 DOOR
W WINDOW
V VENTILATOR
JW JOLLY WORK
JW1 JOLLY WORK
RSI ROLLING SHUTTER
GW GRILL WORK
GG GRILL GATE

SIZE
102 x 2.00
1.15 x 2.00
1.50 x 2.29
0.90 x 0.60
1.50 x 0.90
1.07 x 2.44
2.07 x 2.44
1.52 x 5.50
2.44 x 2.44
1.76 x 2.44

AREA DETAILS
Area of the S.F. Building 1972.19

NOTE:
1. ALL DIMENSIONS ARE IN METRE
2. FIRE SAFETY ARRANGEMENTS
a. Fire alarm systems are kept at appropriate places
b. Fire extinguishers are provided in each floor

△ F.E. - FIRE EXTINGUISHER
▽ F.A. - FIRE ALARM
Y LIGHTNING CONDUCTOR
SL SOLAR LAMP
SAND
FIRE EXTINGUISHER

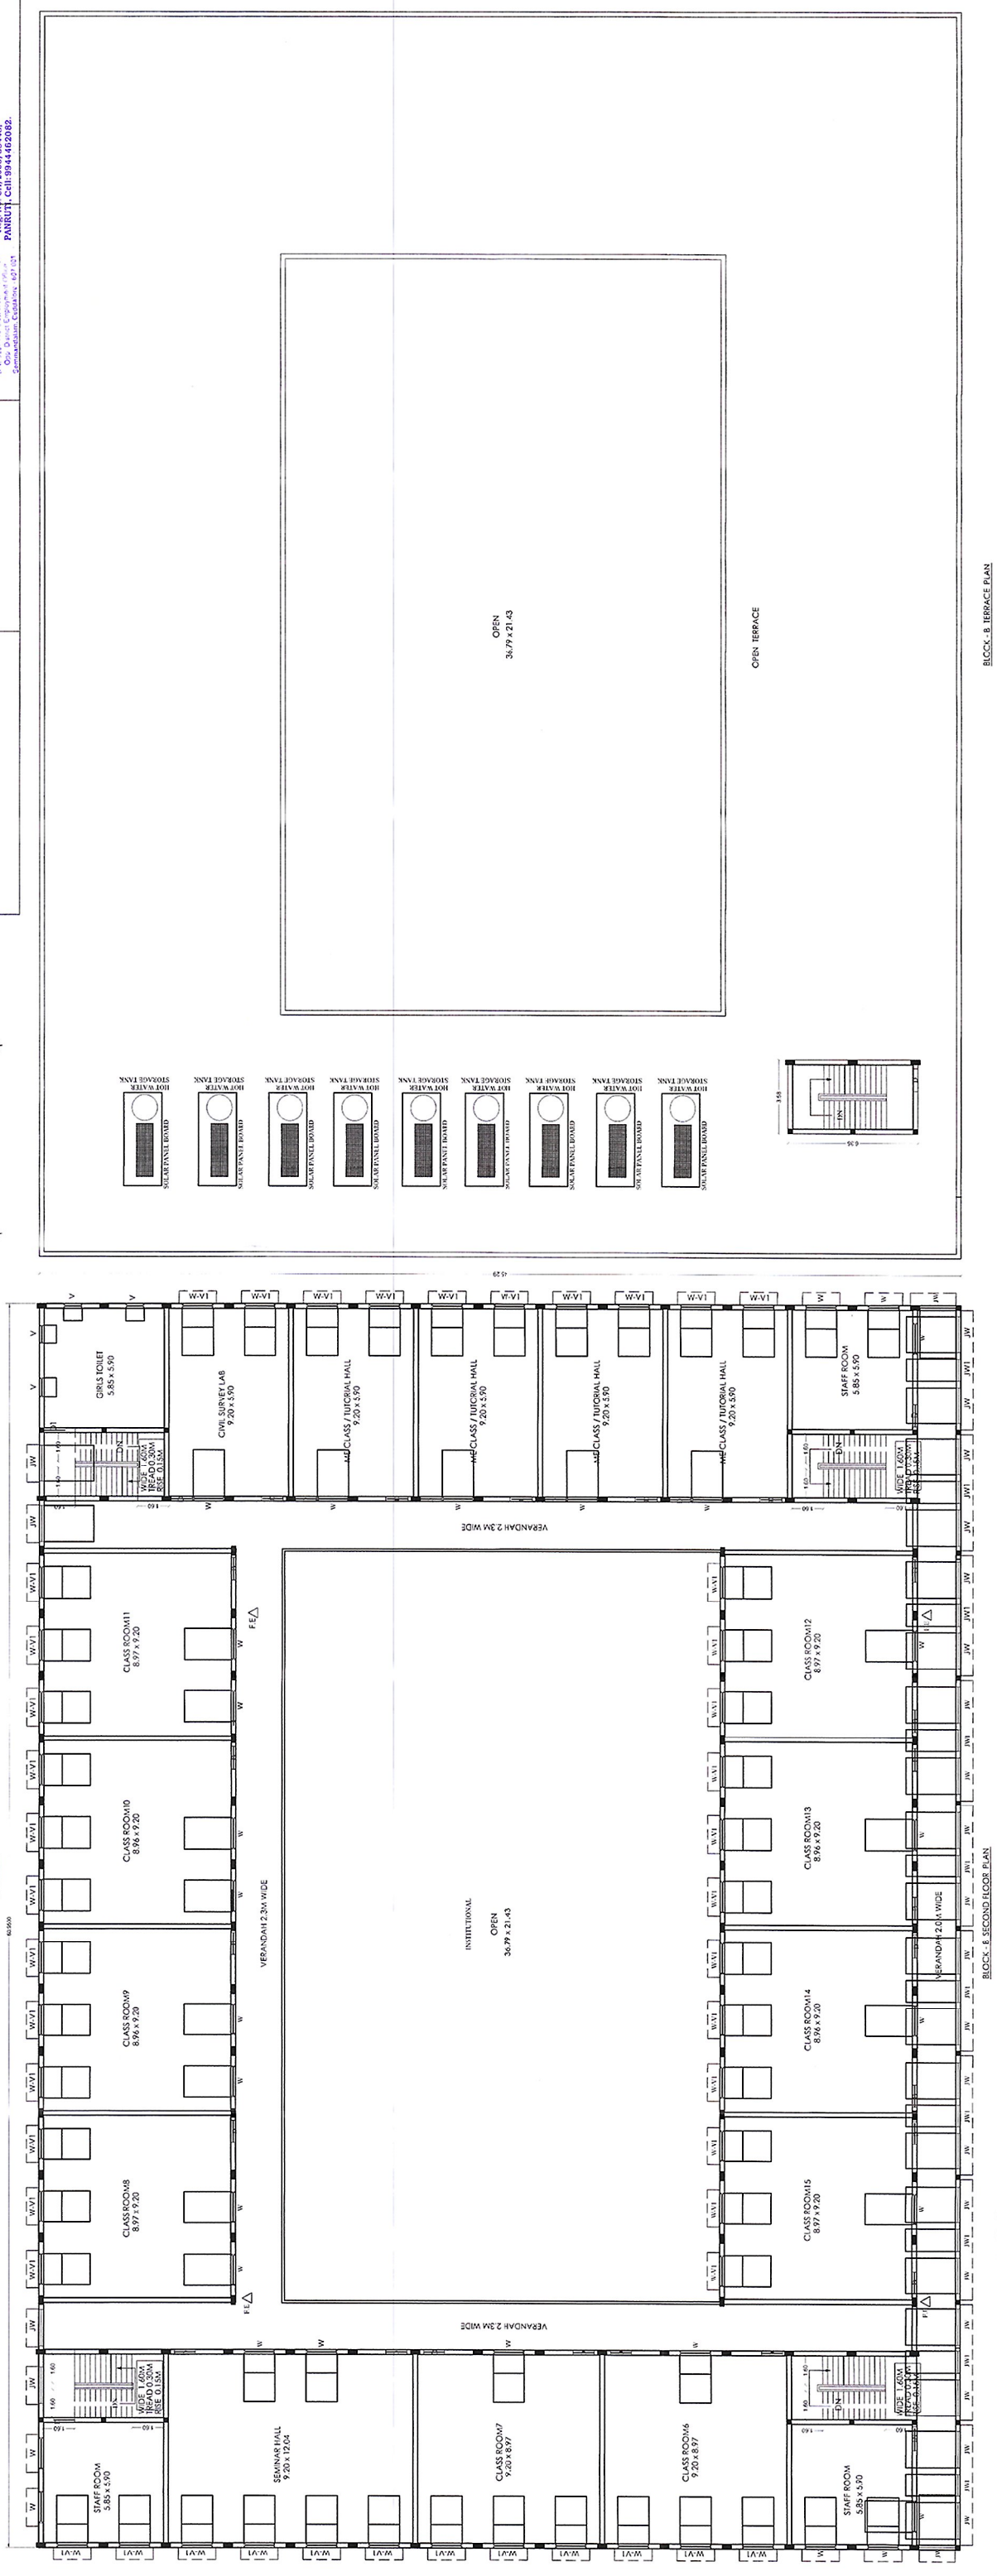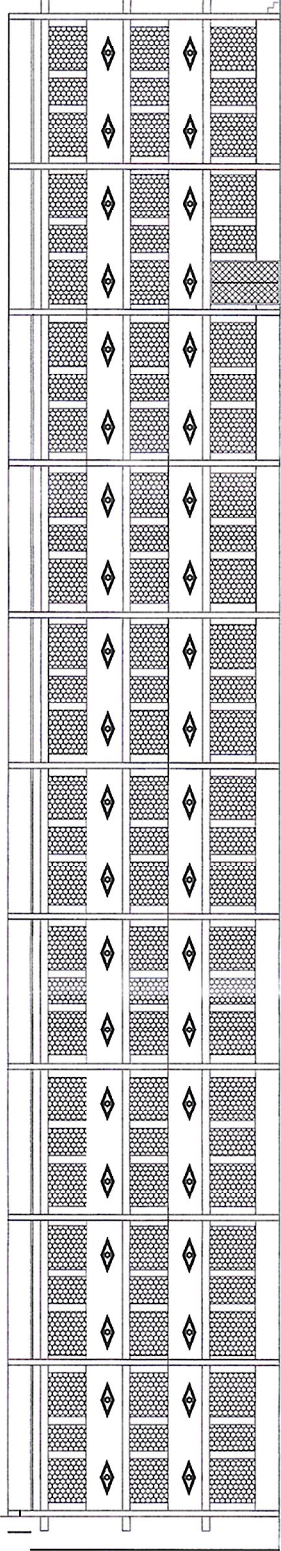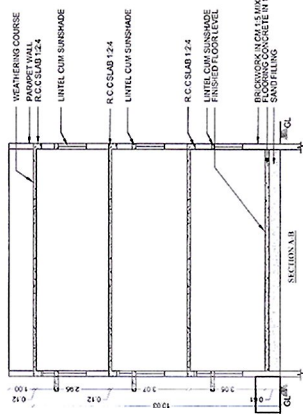

BLOCK - B TERRACE PLAN

PLAN SHOWING THE EXISTING KRISHNASAMY COLLEGE OF ENGINEERING & TECHNOLOGY BUILDING IN
R.S.NO.-93,45,6A,101,2AP,18BPA & 131,2A1,2A2,2B AT SENKUMARAPURAM VILLAGE MARUTHU PANCHAYAT
CUDDALORE PANCHAYAT UNION, CUP AREA CUDDALORE DISTRICT.

Name of the Applicant: DR. K. RAJENDRAN

(SCALE - 1:100)



REFERENCE	SIZE
D DOOR	1.02 x 2.00
W WINDOW	1.50 x 2.00
W WINDOW	1.50 x 2.20
V VENTILATOR	0.50 x 0.60
V VENTILATOR	1.50 x 0.90
J JOLLY WORK	1.70 x 2.44
R ROLLING SHUTTER	2.20 x 2.50
R ROLLING SHUTTER	1.52 x 2.50
G GRILL WORK	2.44 x 2.44
G GRILL GATE	1.70 x 2.44

AREA DETAILS	SQ.M
Area of the G.E. Building	1972.19
Area of the E.E. Building	1972.19

BRICK WORK : C.M. 1:6 FOR SUPERSTRUCTURE
PLASTERING : C.M. 1:5 FOR WALLS & 1:3 FOR CEILING
RCC : 1:2.4 FOR SLABS & LINTELS
WOOD WORK : COUNTRY WOOD DOORS/WINDOWS
WEATHERING : BUELY LINE MORTAR OVER ROOF
COURSE : SUBGORE LAYER OF COUNTRY TILES
STEPS : RISE: 6 IS AT HEAD OF STAIR. WIDTH: 1.60 M

NOTE:

1. ALL DIMENSIONS ARE IN METERS
2. FIRE SAFETY ARRANGEMENTS
a. Fire Alarm systems are kept at appropriate places
b. Fire Extinguishers are provided in each floor

△ F.E. FIRE EXTINGUISHER
▽ F.A. FIRE ALARM
▽ LIGHTNING CONDUCTOR
▽ S.L. SOLAR LAMP
▽ S.I. SAND
▽ IRE EXTINGUISHER

APPLICANT'S SIGNATURE


S. GAYATHRI, B. Arch.
REGISTERED ARCHITECT
PANRUTTI, CBE 994482092

APPROVED ENGINEER
CHARTERED ENGINEER

E. R. R. Nannababai,
B. Engg. (Mechanical)
Chartered Engineer
Cuddalore - 605 009

SPACE FOR APPROVAL

SHEET NO. - 3/16

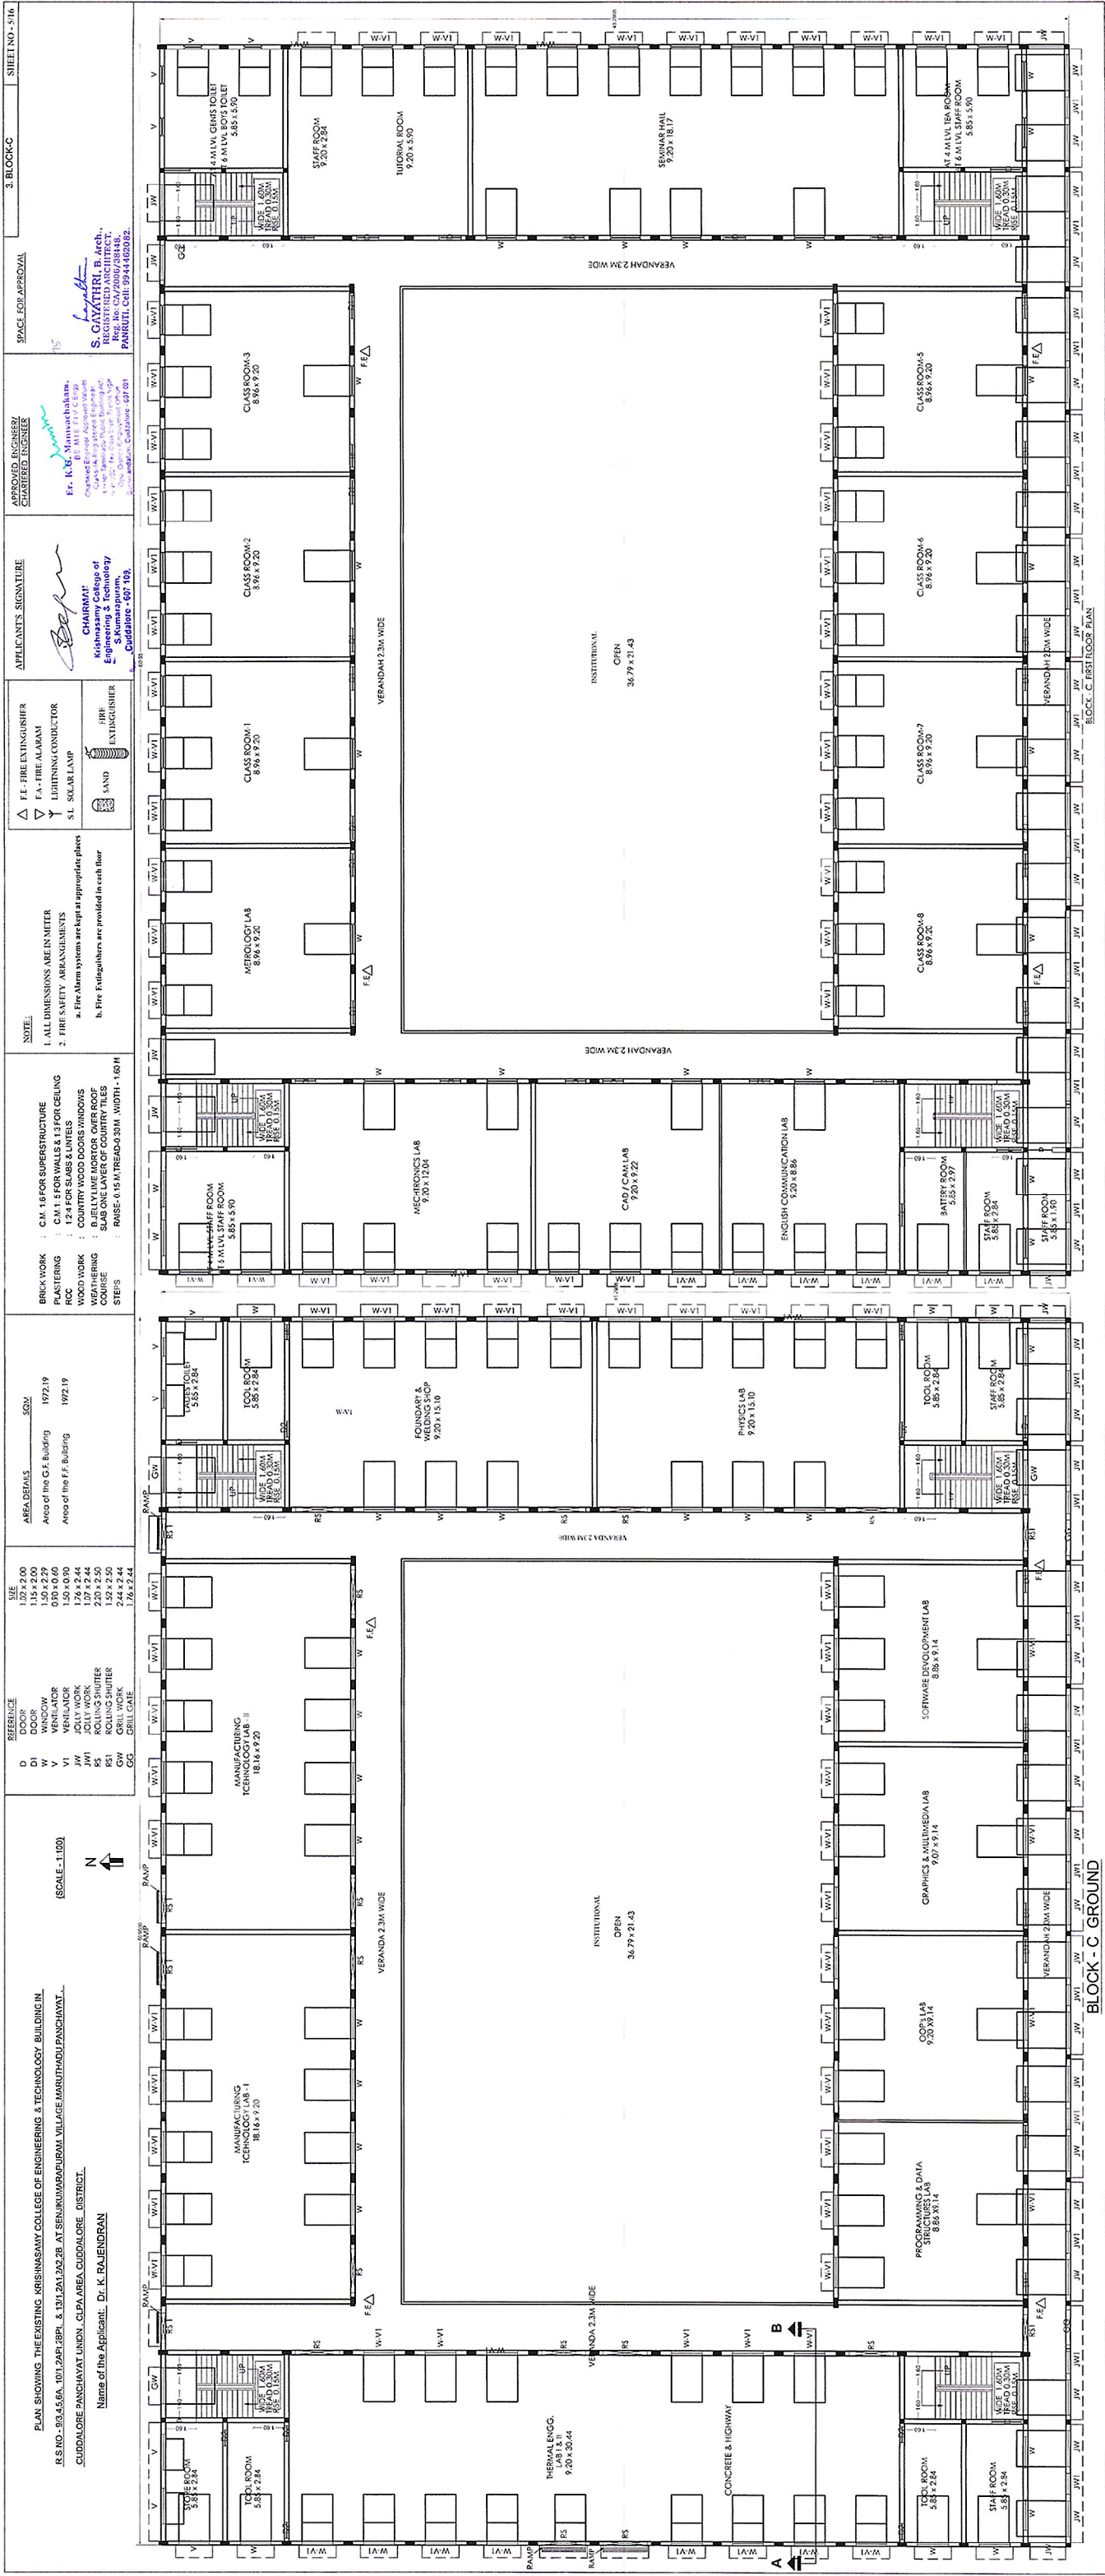

BLOCK - C GROUND

& TECHNOLOGY BUILDING IN R.S.NO - 9/3,4,5,6A, 10/1,2A1,2BPl. & 13/1,2A1,2A2,2B A

CUDDALORE PANCHAYAT UNION, CLPA AREA, CUDDALORE DISTRICT.

(SCALE - 1:100)


AREA DETAILS	SQM
Area of the G.F. Building	1075.16
Area of the F.F. Building	1004.92

	REFERENCE	SI
GD	GRILL DOOR	1.63
GW	GRILL WINDOW	2.91
GW1	GRILL WINDOW	1.53
D1	DOOR	1.15
W	WINDOW	1.50
V	VENTILATOR	0.90
V1	VENTILATOR	1.50
JW	JOLLY WORK	1.76

1. ALL DIMENSIONS ARE IN METER
2. FIRE SAFETY ARRANGEMENTS

a. Fire Alarm systems are kept at appropriate places

b. Five Extinguishers are provided in each floor

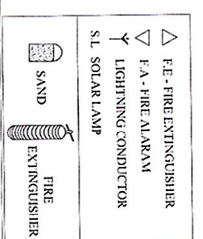

BRICK WORK	: C.M. 1:6 FOR SUPERSTRUCTURE
PLASTERING	: C.M. 1:5 FOR WALLS & 1:3 FOR CEILING
RCC	: 1:2:4 FOR SLABS & DOORS WINDOWS
WOOD WORK	: COUNTRY WOOD & UNTELS
WEATHERING COURSE	: 6.12LY LIME MORTOR OVER ROOF
STEPS	: SLAB ONE LAYER OF COUNTRY TILES
	: RAISE - 0.15 M, HEAD - 0.30 M, WIDTH - 2.00

APPLICANT'S SIGNATURE


**APPROVED ENGINEER/
CHARTERED ENGINEER**

CHAIRMAN
Kishnasamy College of
Engineering & Technology,
S.Kumarapuram,
Cuddalore - 607 109.


**APPROVED ENGINEER/
CHARTERED ENGINEER**

[illegible]


LADIES HOSTEL

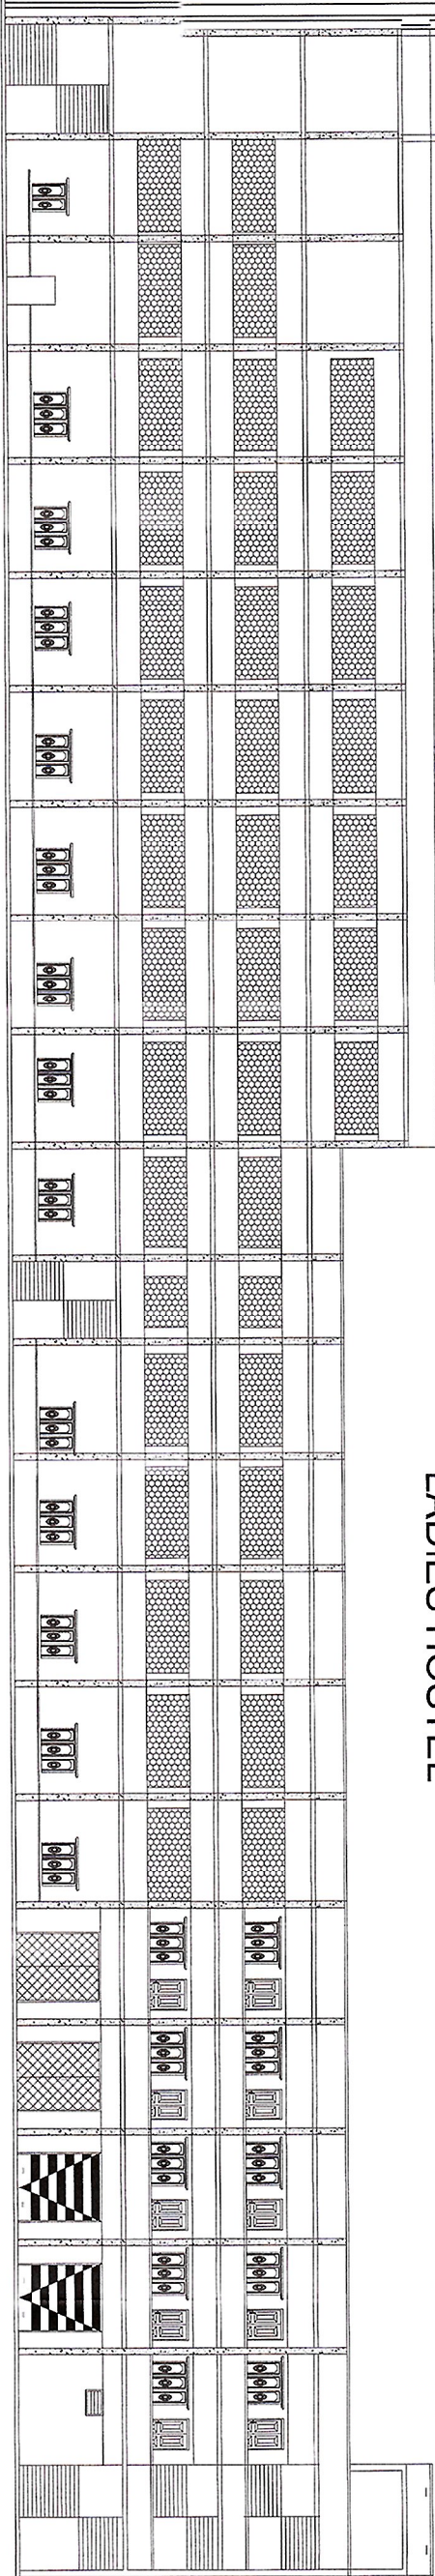


LADIES HOSTEL - ELEVATION

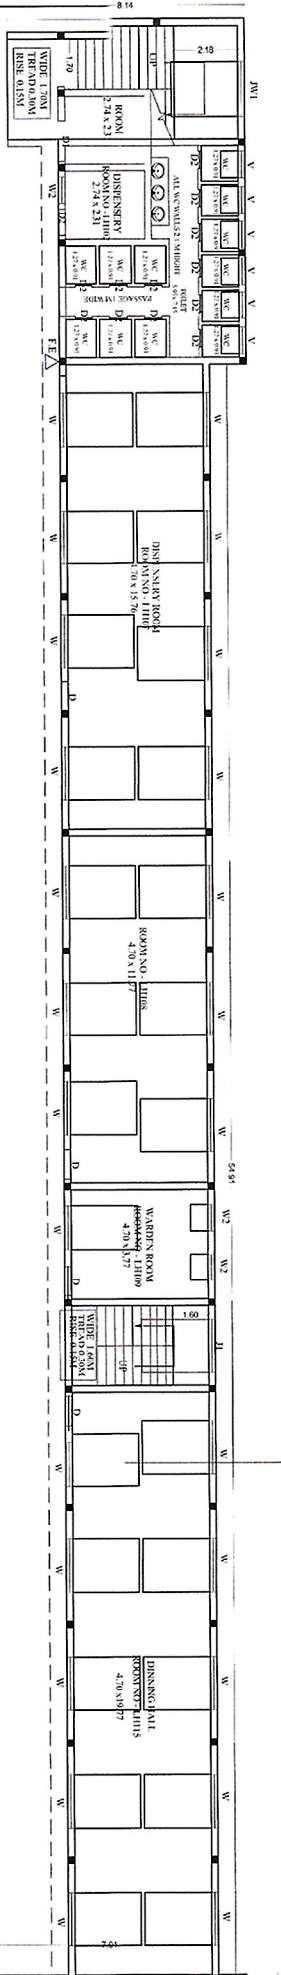


LADIES HOSTEL. GROUND FLOOR PLAN

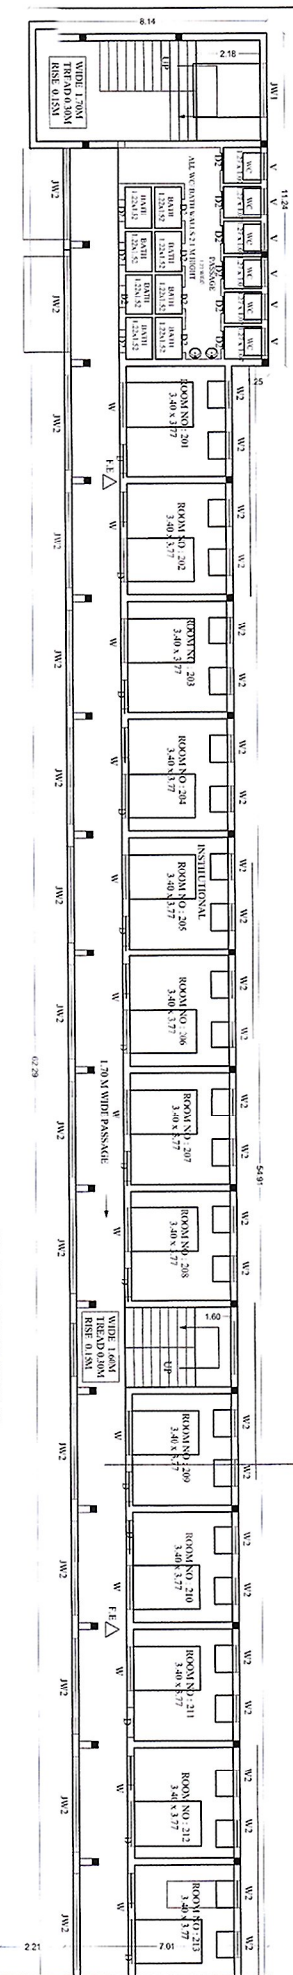


LADIES HOSTEL. FIRST FLOOR PLAN

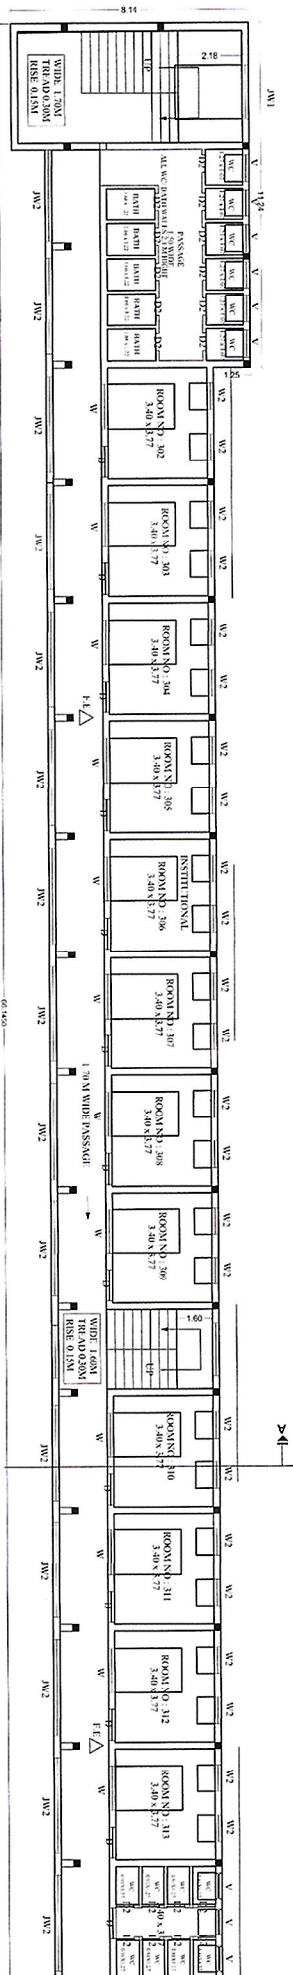



LADIES HOSTEL SECOND FLOOR PLAN

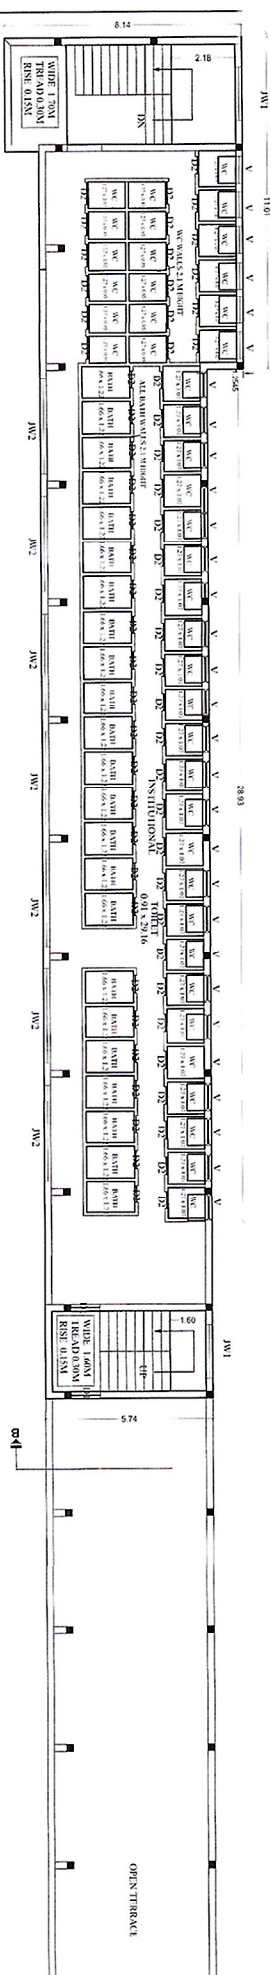

LADIES HOSTEL - THIRD FLOOR PLAN

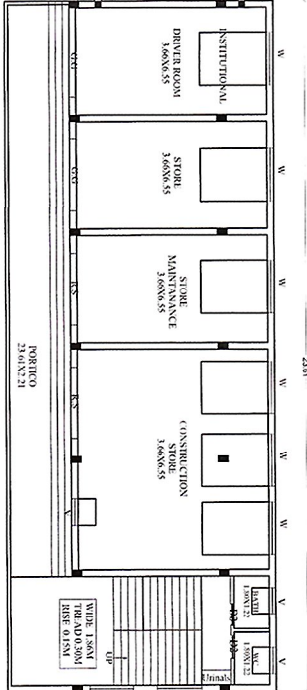

CONSTRUCTION STORE & GUEST HOUSE

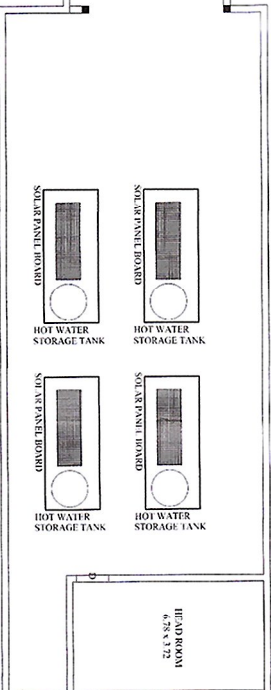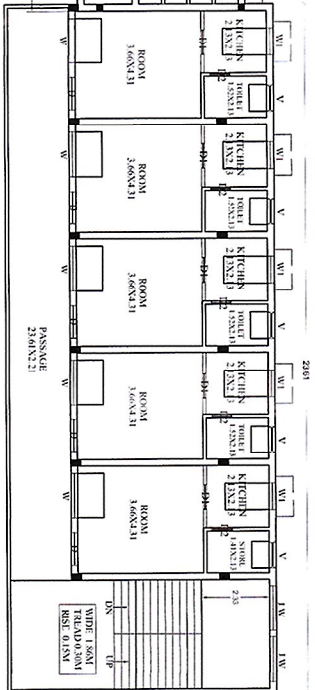

5. LADIES HOSTEL		SHEET NO. 9/16
AREA DETAILS	SQM	
Area of the G.F. Building	578.05	
Area of the F.F. Building	614.42	
Area of the S.F. Building	614.42	
Area of the T.F. Building	283.35	

SECTION A-B

	REFERENCE	SIZE
GD	GRILL DOOR	1.65 x 2.00
GW	GRILL WINDOW	2.91 x 3.00
GW1	GRILL WINDOW	1.55 x 3.00
D1	DOOR	1.15 x 2.00
V1	WINDOW	1.50 x 2.29
V	VENTILATOR	0.90 x 0.60
V1	VENTILATOR	1.50 x 0.90
JW	JOLLY WORK	1.76 x 2.50

1. ALL DIMENSIONS ARE IN METER
2. SMOKE VENTILATOR PROVIDED FOR KITCHENS
3. FIRE SAFETY ARRANGEMENTS
 - a. Fire Alarm systems are kept at appropriate places
 - b. Fire Extinguishers are provided in each floor

- △ F.E. FIRE EXTINGUISHER
▽ F.A. FIRE ALARM
Υ LIGHTNING CONDUCTOR

BRICK WORK	: C.M. 1:3 FOR SUPERSTRUCTURE
PLASTERING	: C.M. 1:5 FOR WALLS & 1:1 FOR CEILING
RCC	: 12% FOR SLABS & LINTELS
WOOD WORK	: COUNTRY WOOD DOORS WINDOWS
WEATHERING COURSE	: JELLY LIME MORTAR OVER ROOF SLAB ONE LAYER OF COUNTRY TILES
STEPS	: RAISE: 0.15 M. TREAD: 0.30 M. WIDTH: 1.60 M.
APPLICANTS SIGNATURE:	

APPLICANT'S SIGNATURE

CHAIRMAN
Kishinasay College of
Engineering & Technology
S.Kumarapuram,
Cuddalore - 607 409.

APPROVED ENGINEER/
CHARTERED ENGINEER

Er. K.G. Mamuchan-
B.E.M.P.C.F.
Chartered Engineer Registered Structural
Engineer
Tamil Nadu Public Service Commission
No. 9067, P.O. Tamil Nadu State Engineering College,
Dindigul District Engineering College, 627 001
Salem District Engineering College


Sd/-

S. GAYATHRI, B.Arch
REGISTERED ARCHITECT
Reg. No. CA/2006/48746.
PANJUTHI, Cell: 9944 462083

SPACE FOR
APPROVAL

PLAN SHOWING THE EXISTING KRISHNASAMY COLLEGE OF ENGINEERING & TECHNOLOGY BUILDING IN
R.S.NO - 9/3,4,5,6A, 10/1,2A1,2B1, & 13/1,2A1,2A2,2B AT SENJIKUMARAPURAM VILLAGE,MARUTHADU PANCHAYAT,
CUDDALORE PANCHAYAT UNION , CLPA AREA, CUDDALORE DISTRICT.

(SCALE - 1:100)

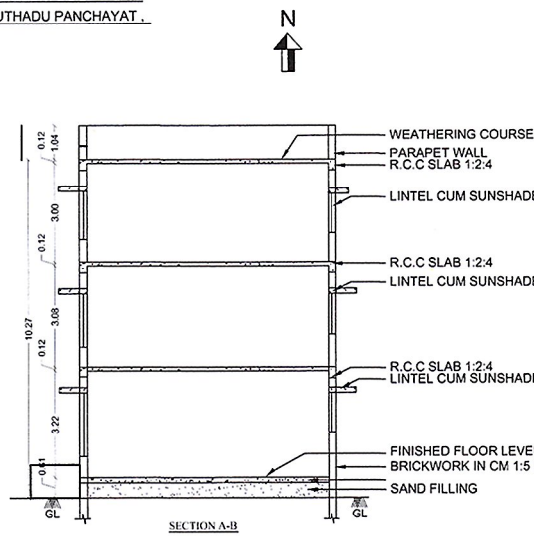

1. ALL DIMENSIONS ARE IN METERS

2. FIRE SAFETY ARRANGEMENTS

a. Fire Alarm systems are kept at appropriate places

b. Fire Extinguishers are provided in each floor

	F.E - FIRE EXTINGUISHER
	F.A - FIRE ALARM
	LIGHTNING CONDUCTOR
S.L. SOLAR LAMP	

	SAND	
---	------	---

BRICK WORK : C.M. 1:6 FOR SUPERSTRUCTURE

PLASTERING : C.M.1: 5 FOR WALLS & 1:3 FOR CEILING

RCC : 1:2:4 FOR SLABS & LINTELS

WOOD WORK : COUNTRY WOOD DOORS WINDOWS

WEATHERING COURSE : B.JELLY LIME MORTOR OVER ROOF SLAB ONE LAYER OF COURTY TILES

STEPS : RAISE - 0.15 M, TREAD - 0.30 M, WIDTH - 1.60M

<u>AREA DETAILS</u>	<u>SQM</u>
Area of the Exis.G.F. Building	223.50
Area of the Exis.F.F. Building	223.50
Area of the Exis.S.F. Building	223.50

APPLICANT'S SIGNATURE



CHAIRMAN
Krishnasamy College of
Engineering & Technology
S. Kumarapuram,
Cuddalore - 607 109.

**APPROVED ENGINEER/
CHARTERED ENGINEER**



Dr. R.G. Manivachakam,
BE MIE F.I.C. (Engg.)
Chartered Engineer Approved / Chartered
Class-IA Registered Engineer
10/10/2001, Taminadu Public Building Act
1964, 2001, P.O. Box 2001, Friends Nagar
Opp. District Employment Office
Semi-Government, Coimbatore - 637 001

SPACE FOR APPROVAL

hoy


S. GAYATHRI, B. Arch
REGISTERED ARCHITECT
Reg. No: CA/2006/38448
PANRUTI, Cell: 994446208

WOMENS HOSTEL AND TOILET BLOCK

PLAN SHOWING THE EXISTING KRISHNASAMY COLLEGE OF ENGINEERING & TECHNOLOGY BUILDING IN
R.S.NO - 9/3,4,5,6A, 10/1,2A/1,2B/1, & 13/1,2A/1,2A/2,2B AT SENJIKUMARAPURAM VILLAGE,MARUTHADU PANCHAYAT,
CUDDALORE PANCHAYAT UNION, CLPA AREA, CUDDALORE DISTRICT.

Name of the Applicant: Dr. K. RAJENDRAN

(SCALE - 1:100)

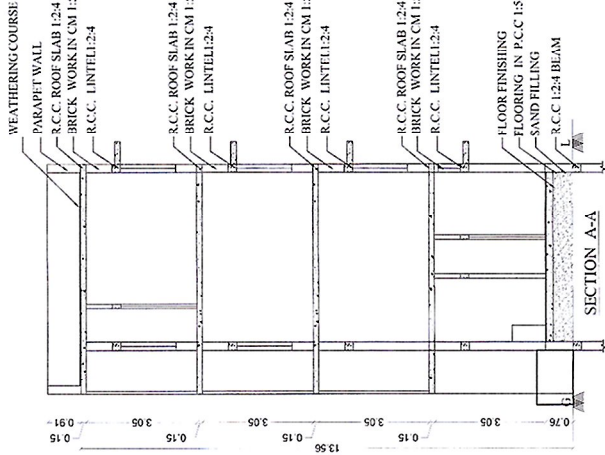

REFERENCE	SIZE
D	DOOR
D2	DOOR
W	WINDOW
W1	WINDOW
V	VENTILATOR
JW	JOLLY WORK


AREA DETAILS	SOM
Area of the Exis.G.F. Building	247.92
Area of the Exis.F.F. Building	247.92
Area of the Exis.S.F. Building	247.92
Area of the Exis.T.F. Building	57.07

NOTE:

1. ALL DIMENSIONS ARE IN METER
2. FIRE SAFETY ARRANGEMENTS

a. Fire Alarm systems are kept at appropriate places

b. Fire Extinguishers are provided in each floor

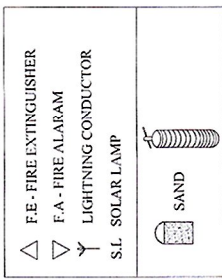

BRICK WORK : C.M. 1:5 FOR SUPERSTRUCTURE
PLASTERING : C.M.1:5 FOR WALLS & 1:3 FOR CEILING
RCC : 1:2:4 FOR SLABS & LINTELS
WOOD WORK : COUNTRY WOOD DOORS WINDOWS
WEATHERING : B-JELLY LIME MORTAR OVER ROOF
COURSE : SLAB ONE LAYER OF COUNTRY TILES
STEPS : RAISE- 0.15 M.TREAD-0.30 M ,WIDTH - 1.60M


APPLICANT'S SIGNATURE

[Signature]
CHAKRAN
Kishinath, C. Inge of
Engineering & Technology
Cuddalore - 605 002.

APPROVED ENGINEER/
CHARTERED ENGINEER

[Signature]
S. GANESH B. Arch.
REGISTERED ARCHITECT.
Reg. No. CA/2005/5848.
PANCHALU, CUDALORE - 605 002.

SPACE FOR APPROVAL

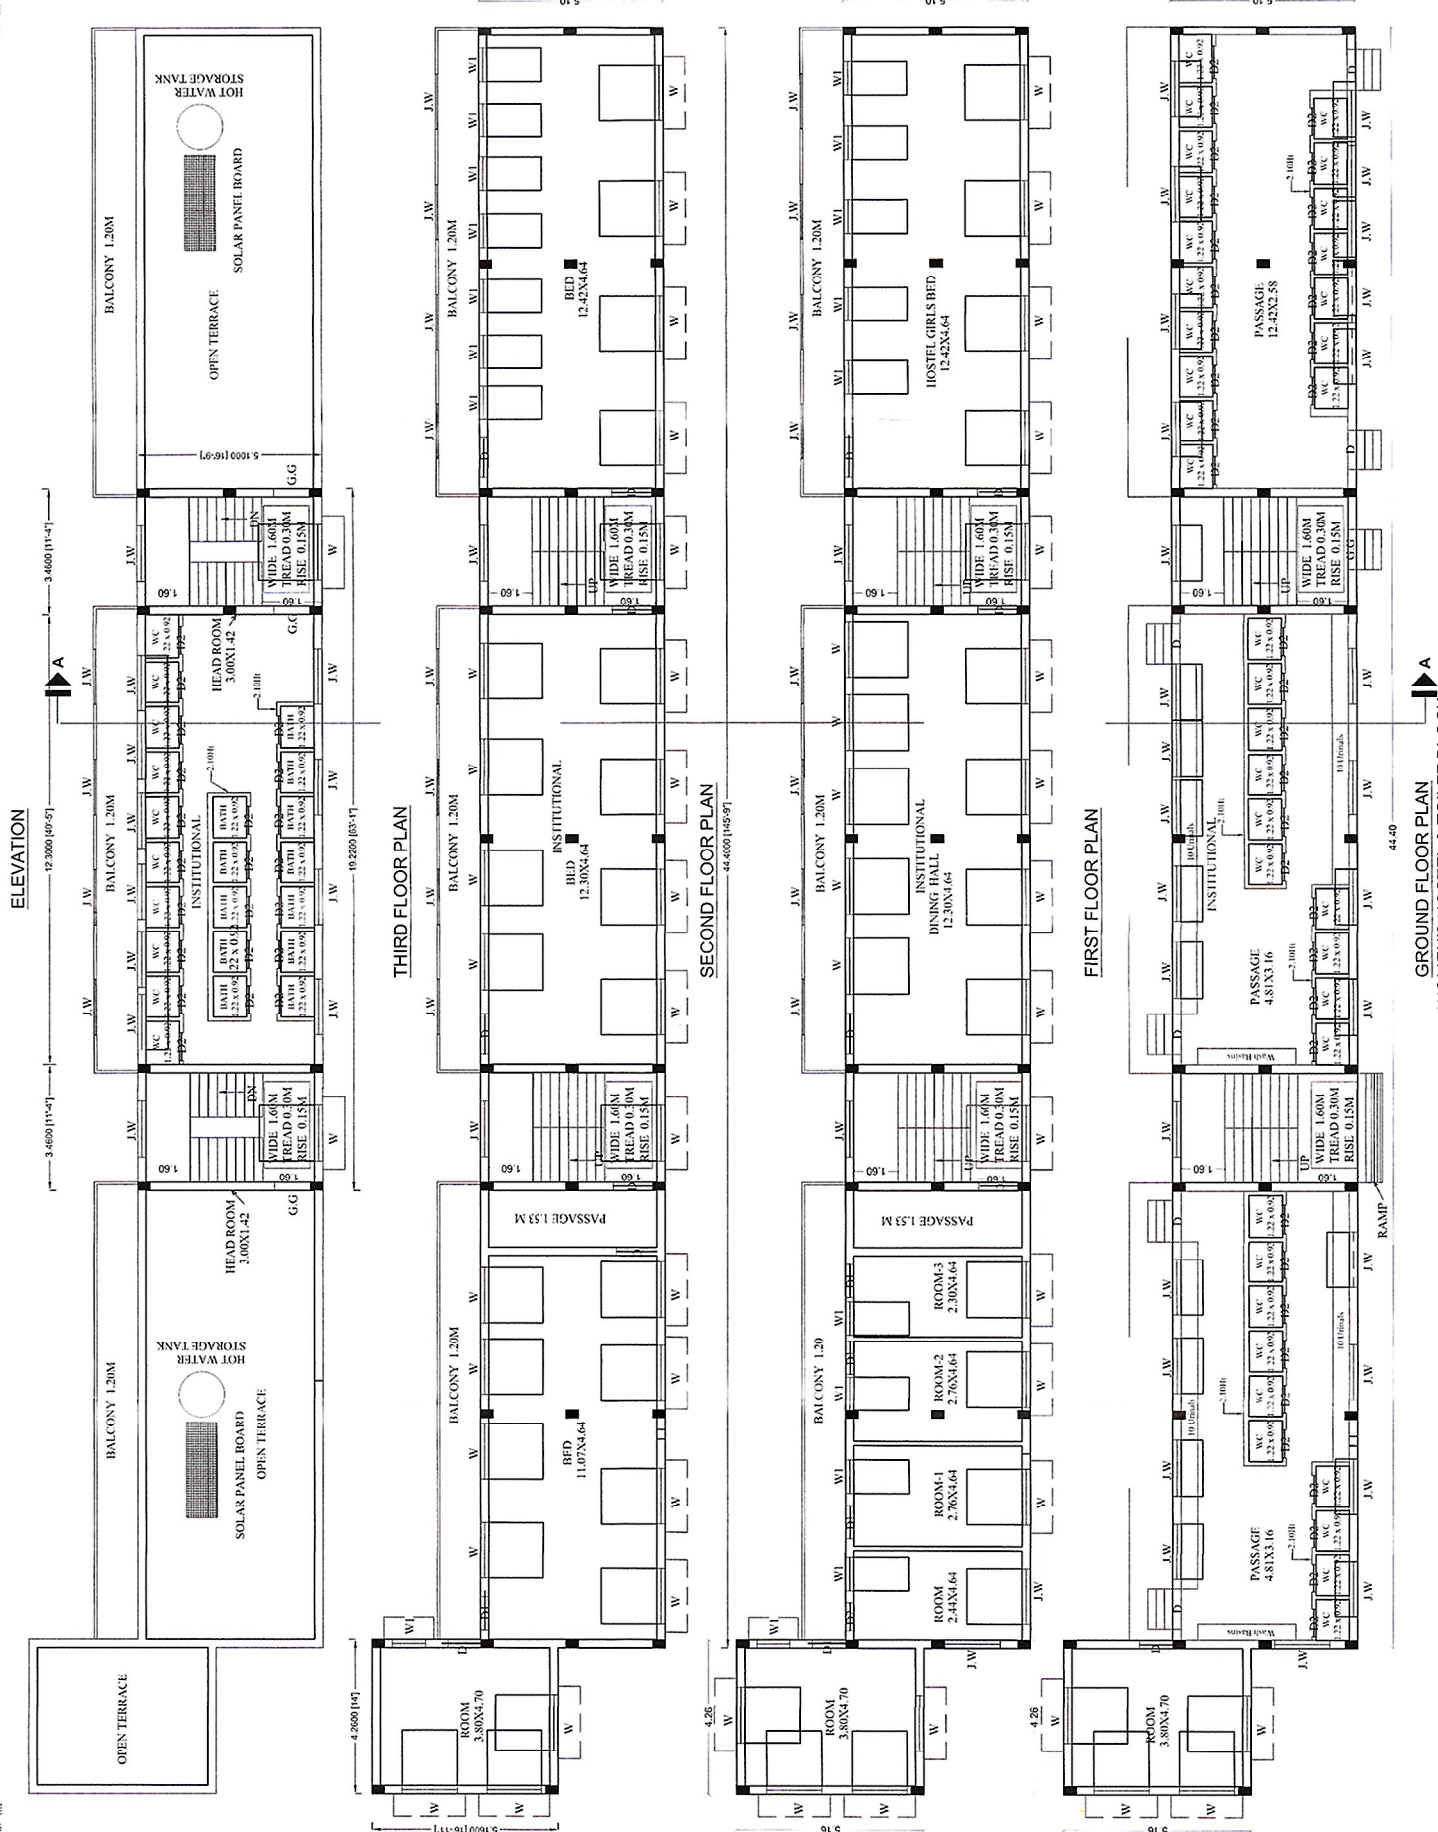

R.S.NO - 9/3, 5.6A, 10/12AP1, 2BPI, & 13/1, 2A1, 2A2, 2B AT SENJIKUMARAPURAM VILLAGE, MARUTHADU PANCHAYAT,


CUDDALORE PANCHAYAT UNION, CLPA AREA, CUDDALORE DISTRICT.

Name of the Applicant: Dr. K. RAJENDRAN

(SCALE - 1:100)



THIRD FLOOR PLAN

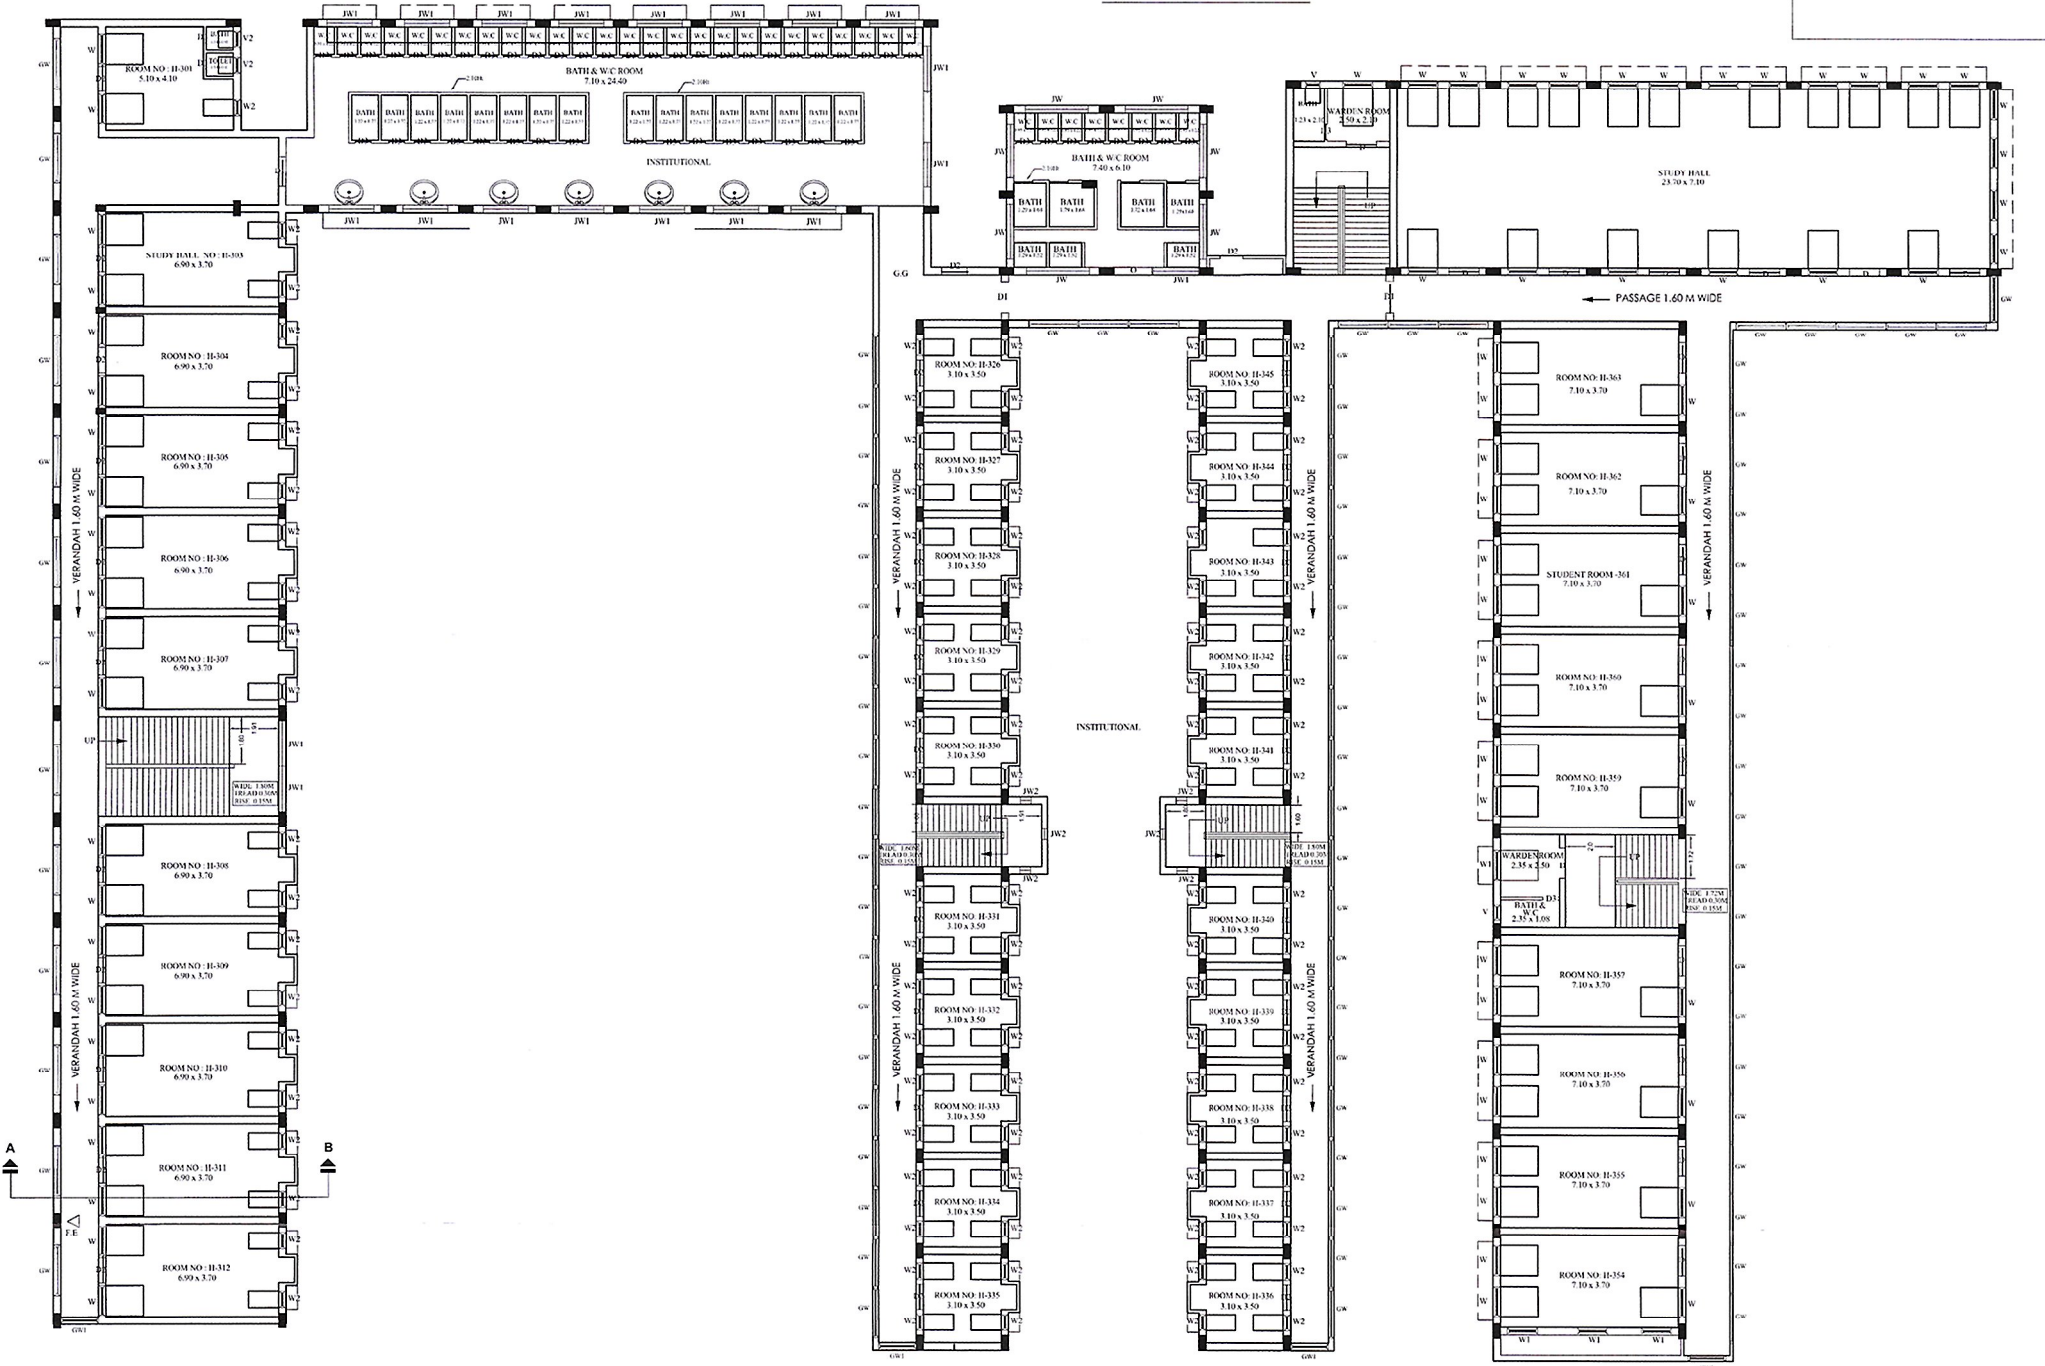

THIRD FLOOR PLAN


COMBINED MAP SHOWING THE EXISTING KRISHNASAMY COLLEGE OF ENGINEERING & TECHNOLOGY BUILDING IN

R.S.NO - 9/3,4,5,6A, 10/1,2A Pt,2B Pt, & 13/1,2A1,2A2,2B AT SENJIKUNARPURAM VILLAGE,MARUTHADU PANCHAYAT,

CUDDALORE PANCHAYAT UNION , CLPA AREA, CUDDALORE DISTRICT.

Name of the Applicant: Dr. K. RAJENDRAN

Scale : 1:1600

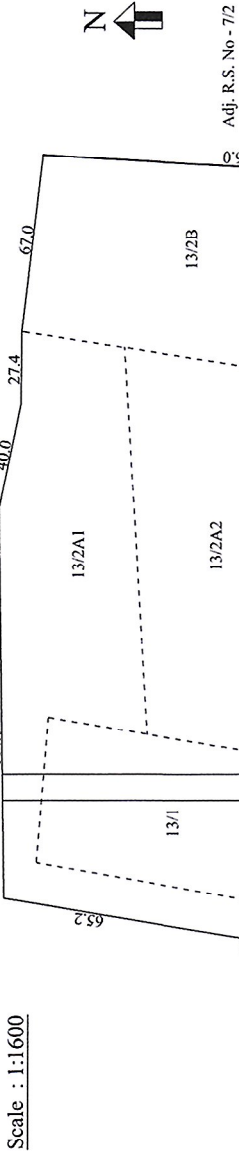

SL. NO.	R.S. NO.	EXTENT (sq.m)
1.	9/3	9400.00
2.	9/4	10900.00
3.	9/5	6200.00
4.	9/6A	5250.00
5.	10/1	2400.00
6.	10/2A Pt	15050.00
7.	10/2B Pt	12600.00
8.	13/1	6400.00
9.	13/2A1	9200.00
10.	13/2A2	12000.00
11.	13/2B	12000.00
TOTAL		101400.00

COLOUR INDEX :

SITE BOUNDARY

EXISTING ROAD

COLLEGE CAMPUS ROAD

APPLICANT'S SIGNATURE


CHAIRMAN
Krishnasamy College of
Engineering & Technology
S. Kumarpuram,
Cuddalore - 607 139.

REGISTERED ENGINEER/
CHARTERED ENGINEER


S. GAYATHRI, B. Arch.,
REGISTERED ARCHITECT,
Reg. No: CA/2006/38448,
PANRUTTI, Cell: 9944462082.

Er. K.G. Manirachakam,
B.E. MIE F.I.V.C. Engrg
Chartered Engineer Approved Member
Class-1A-Registered Engineer,
Tamil Nadu Public Building Act
No. 20 of 1964, Chgo Seal: 2008/2009
Cuddalore, Cuddalore - 607 107.

SPACE FOR APPROVAL

65